


DESCRIPTION:


A part of the Southwest quarter of the Southeast quarter of Section 16, T 7N, R 2W, Monroe County, Indiana, described as follows: Beginning at a point on the West line of the said Southeast quarter of said Section 16, said point begin South 00 degrees 29 minutes 56 seconds East 200.00 feet from the Northwest corner of the said Southwest quarter of the Southeast quarter of said Section 16 and in the centerline of Mt. Zion Road; thence leaving the said road centerline and the said West line of said Southeast quarter and running North 80 degrees 09 minutes 50 seconds East for 189.02 feet; thence running south 85 degrees 14 minutes 58 seconds East for 144.66 feet; thence running South 69 degrees 56 minutes 41 seconds East for 81.97 feet; thence running South 20 degrees 03 minutes 19 seconds West for 97.07 feet; thence running South 71 degrees 29 minutes 18 seconds East for 80.35 feet; thence running South 64 degrees 29 minutes 11 seconds East for 287.55 feet; thence running south 25 degrees 30 minutes 49 seconds West for 276.36 feet; thence running North 64 degrees 29 minutes 11 seconds West for 382.75 feet; thence running North 80 degrees 57 minutes 34 seconds West for 247.94 feet and to a point in the centerline of the said Mt. Zion Road and the said West line of the said Southeast quarter of said Section 16; thence running with the said West line and said road centerline North 00 degrees 29 minutes 56 seconds West for 300.85 feet and to the point of beginning. Containing in all 5.00 acres, more or less.

Subject to a 25.00 foot easement from the centerline of Mt. Zion Road for County Highway right-of-way.

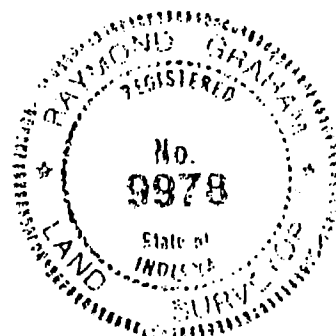


Raymond Graham

RAYMOND GRAHAM
R.P.E. 8409 L.S. 9978 IND
3215 N. Smith Pike
Bloomington, Indiana
October 11, 1989

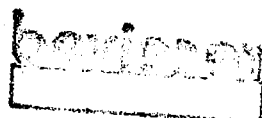

Scale 1" = 200'

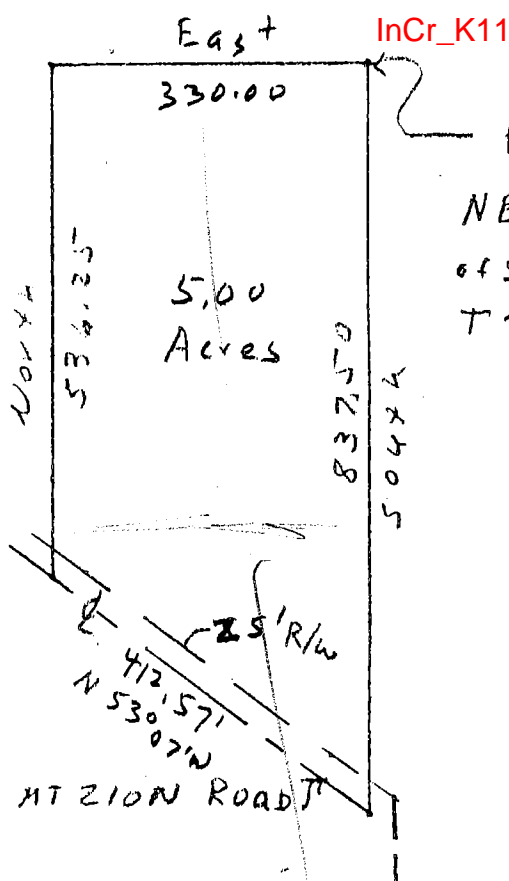

PT of beginning
NE corner NE 1/4
of SW 1/4, Sect 16
T7N, R2W

Indian Creek 16

DESCRIPTION:

A part of the Northeast quarter of the Southwest quarter of Section 16, Township 7 North, Range 2 West, Monroe County, Indiana, described as follows:

Beginning at the Northeast corner of the Northeast quarter of the Southwest quarter of said Section 16; thence running South for 837.50 feet and to the centerline of Mt. Zion Road; thence running North 53 degrees 07 minutes West along said centerline for 412.57 feet; thence leaving said centerline running North for 536.25 feet; thence running East for 330.00 feet to the point of beginning.

Containing 5.00 acres, more or less.

Subject to a 25.00 foot easement from the centerline of Mt. Zion Road for County Highway right of way.

Raymond Graham

Raymond Graham
R.P.E. 8409 L.S. 9978 Indiana
3215 N. Smith Pike
Bloomington, Indiana
September 27, 1991



The within survey was performed without benefit of source of title and is subject to any statement of facts revealed by the same.

Easements have not been located in the field and prepared with this survey drawing. The qualification will be removed upon receipt and inspection of current title work.

Subject to the above reservation, the survey work shown hereon was performed either by me or under my direct supervision and control and to the best of my knowledge and belief was performed according to the survey requirements in 865 IAC 1-12-1 through 19.


Certified this 19 day of March, 2008

Eric L. Deckard
Registered Surveyor LS29900012
State of Indiana



- 1). $\frac{5}{8}$ " Rebar set at all property corners.
- 2). Fieldwork completed March 2008.
- 3). Basis of bearing (State Plane Coordinate System)
- 4). Source of Title is Bk. 267, Pgs. 371 - 372 & Bk. 479, Pg. 387
- 5). I affirm, under penalty for perjury, that I have taken responsible care to redact each Social Security number in this document, unless required by law.

PROJECT LOCATION

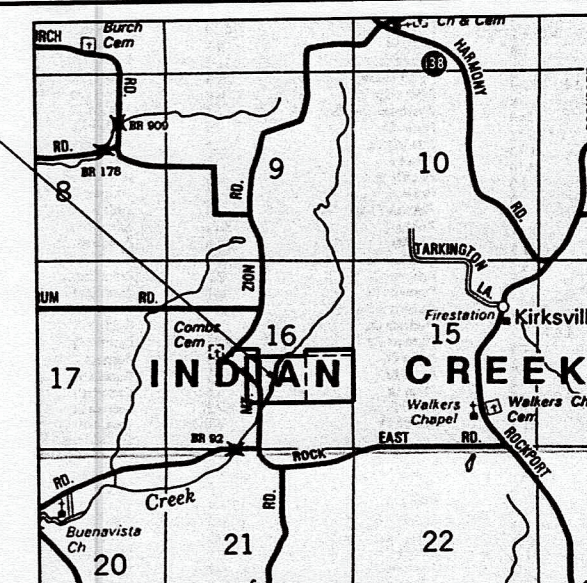

LOCATION MAP



JOB TITLE
LINDA HOLLINGSWORTH
TYPE "E" ADMINISTRATIVE SUBDIVISION
A PART OF SECTION 16, T7N, R2W

[illegible]


SURVEYED	JDR & FR	DRAFTED	JDR	CHECKED	ELD	DATE
----------	----------	---------	-----	---------	-----	------

JOB NUMBER
08-09

SHEET
1
OF
2

DATE 03/19/2008

BNDY.SHT

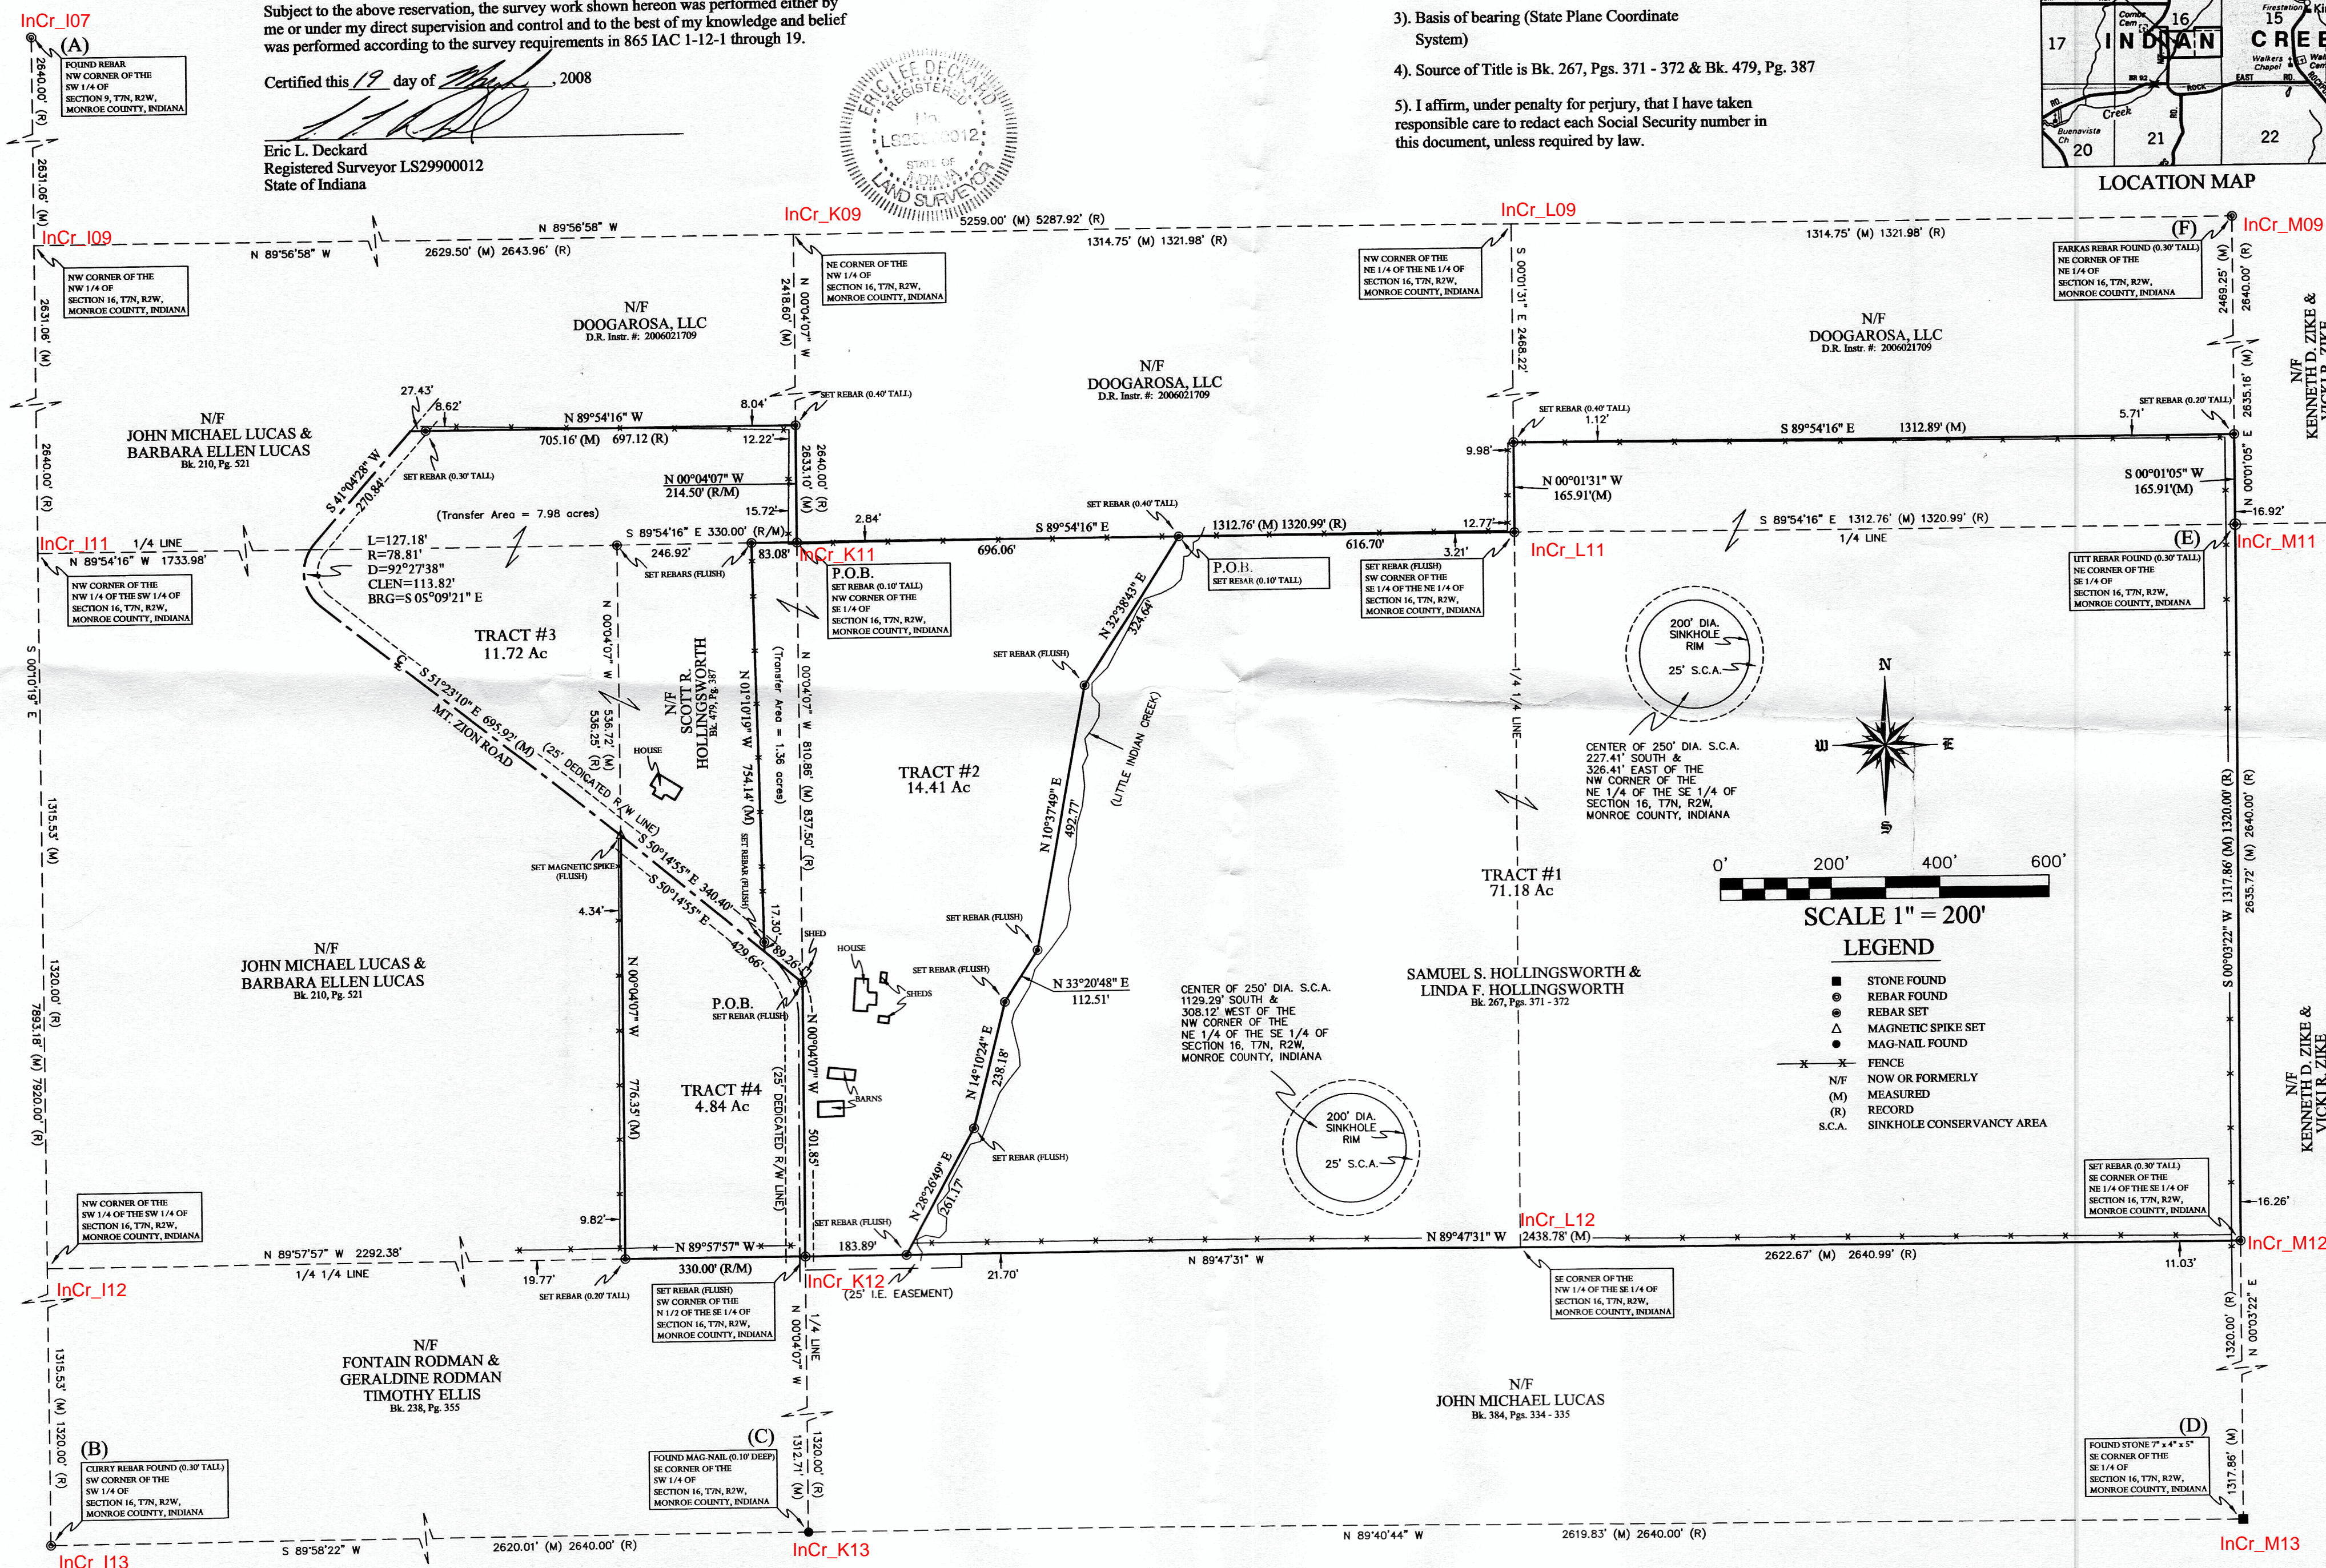


JOB NUMBER 08-09
SHEET 2 OF 2
DATE 03/19/2008
BNDY.SHT

TYPE 'E' ADMINISTRATIVE SUBDIVISION


PART SECTIONS 16 & 21, T 7N, R 2W

Monroe County, Indiana

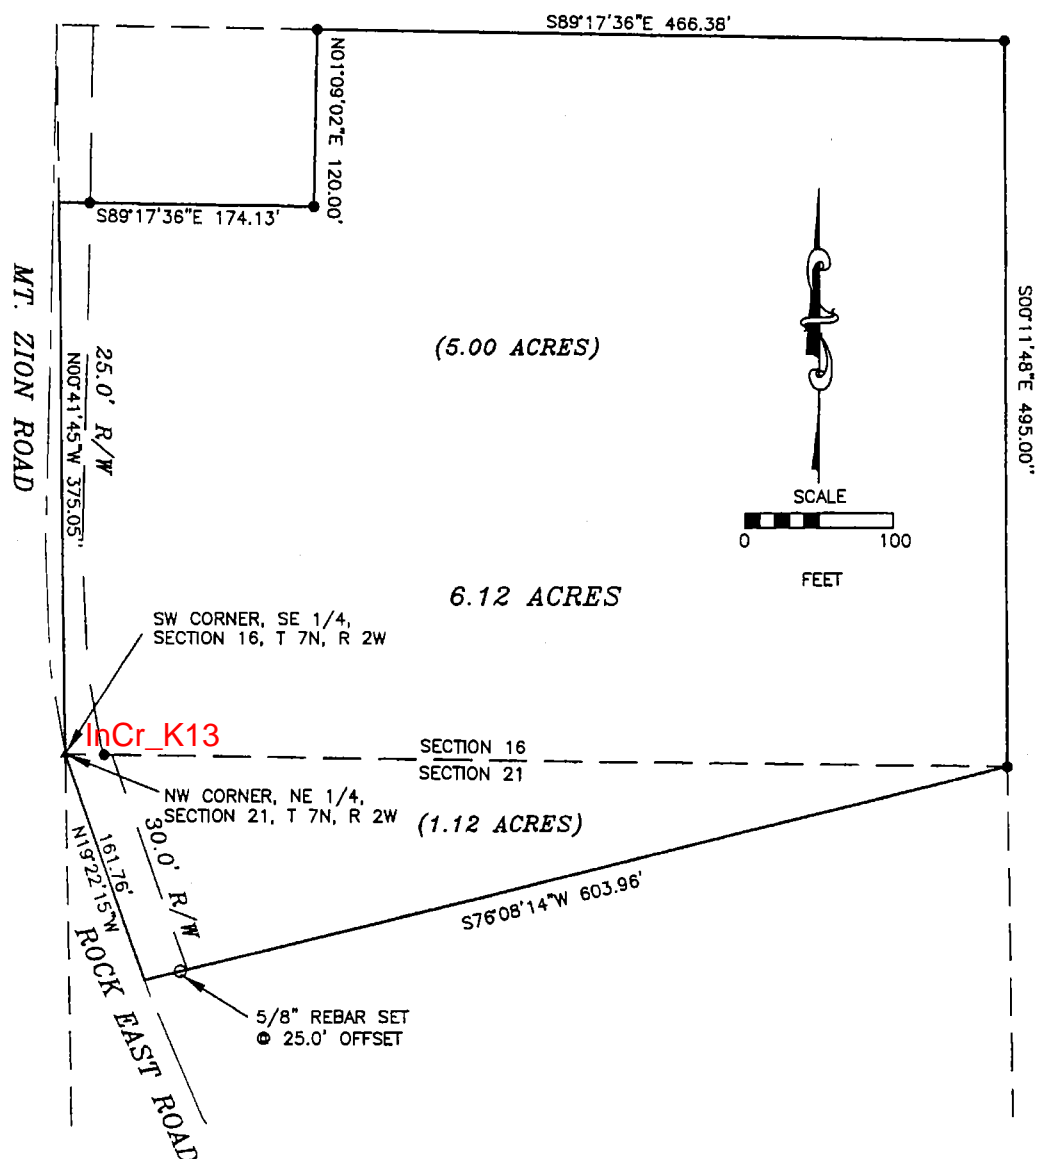

DESCRIPTION:

A PART OF THE SOUTHEAST QUARTER OF SECTION 16, AND A PART OF THE NORTHEAST QUARTER OF SECTION 21, TOWNSHIP 7 NORTH, RANGE 2 WEST, MONROE COUNTY, INDIANA, DESCRIBED AS FOLLOWS: BEGINNING AT THE SOUTHWEST CORNER OF THE SAID SOUTHEAST QUARTER OF SAID SECTION 16, ALSO BEING THE NORTHWEST CORNER OF THE SAID NORTHEAST QUARTER OF SAID SECTION 21; SAID POINT BEING IN THE CENTERLINE OF ROCK EAST THENCE WITH THE WEST LINE OF THE SAID SOUTHEAST QUARTER OF SAID SECTION 16 NORTH 00 DEGREES 41 MINUTES 45 SECONDS WEST FOR 375.05 FEET; THENCE SOUTH 89 DEGREES 17 MINUTES 36 SECONDS EAST FOR 174.13 FEET; THENCE NORTH 01 DEGREE 09 MINUTES 02 SECONDS EAST FOR 120.00 FEET; THENCE SOUTH 89 DEGREES 17 MINUTES 36 SECONDS EAST FOR 466.38 FEET; THENCE SOUTH 00 DEGREES 11 MINUTES 48 SECONDS EAST FOR 495.00 FEET AND TO THE SOUTH LINE OF SAID SECTION 16, ALSO BEING THE NORTH LINE OF SAID SECTION 21; THENCE LEAVING SAID LINE SOUTH 76 DEGREES 08 MINUTES 14 SECONDS WEST FOR 603.96 FEET AND TO THE CENTERLINE OF SAID ROCK EAST ROAD; THENCE WITH THE SAID CENTERLINE NORTH 19 DEGREES 22 MINUTES 15 SECONDS WEST FOR 161.76 FEET AND TO THE POINT OF BEGINNING. CONTAINING 5.00 ACRES IN SAID SECTION 16, AND 1.12 ACRES IN SAID SECTION 21, FOR A TOTAL OF 6.12 ACRES, MORE OR LESS. SUBJECT TO A 25.00 FOOT COUNTY HIGHWAY RIGHT OF WAY FROM THE CENTERLINE OF MT. ZION ROAD, AND A 30.00 FOOT COUNTY HIGHWAY RIGHT OF WAY FROM THE CENTERLINE OF ROCK EAST ROAD.

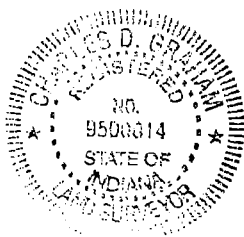

SURVEYOR'S SIGNATURE

C. D. Graham
 C. D. GRAHAM
 GRAHAM ENGINEERING, P.C. 9800014
 615 WEST KIRKWOOD AVENUE
 BLOOMINGTON, IN 47404
 OCTOBER 14, 2002 JOB NO. 02-474